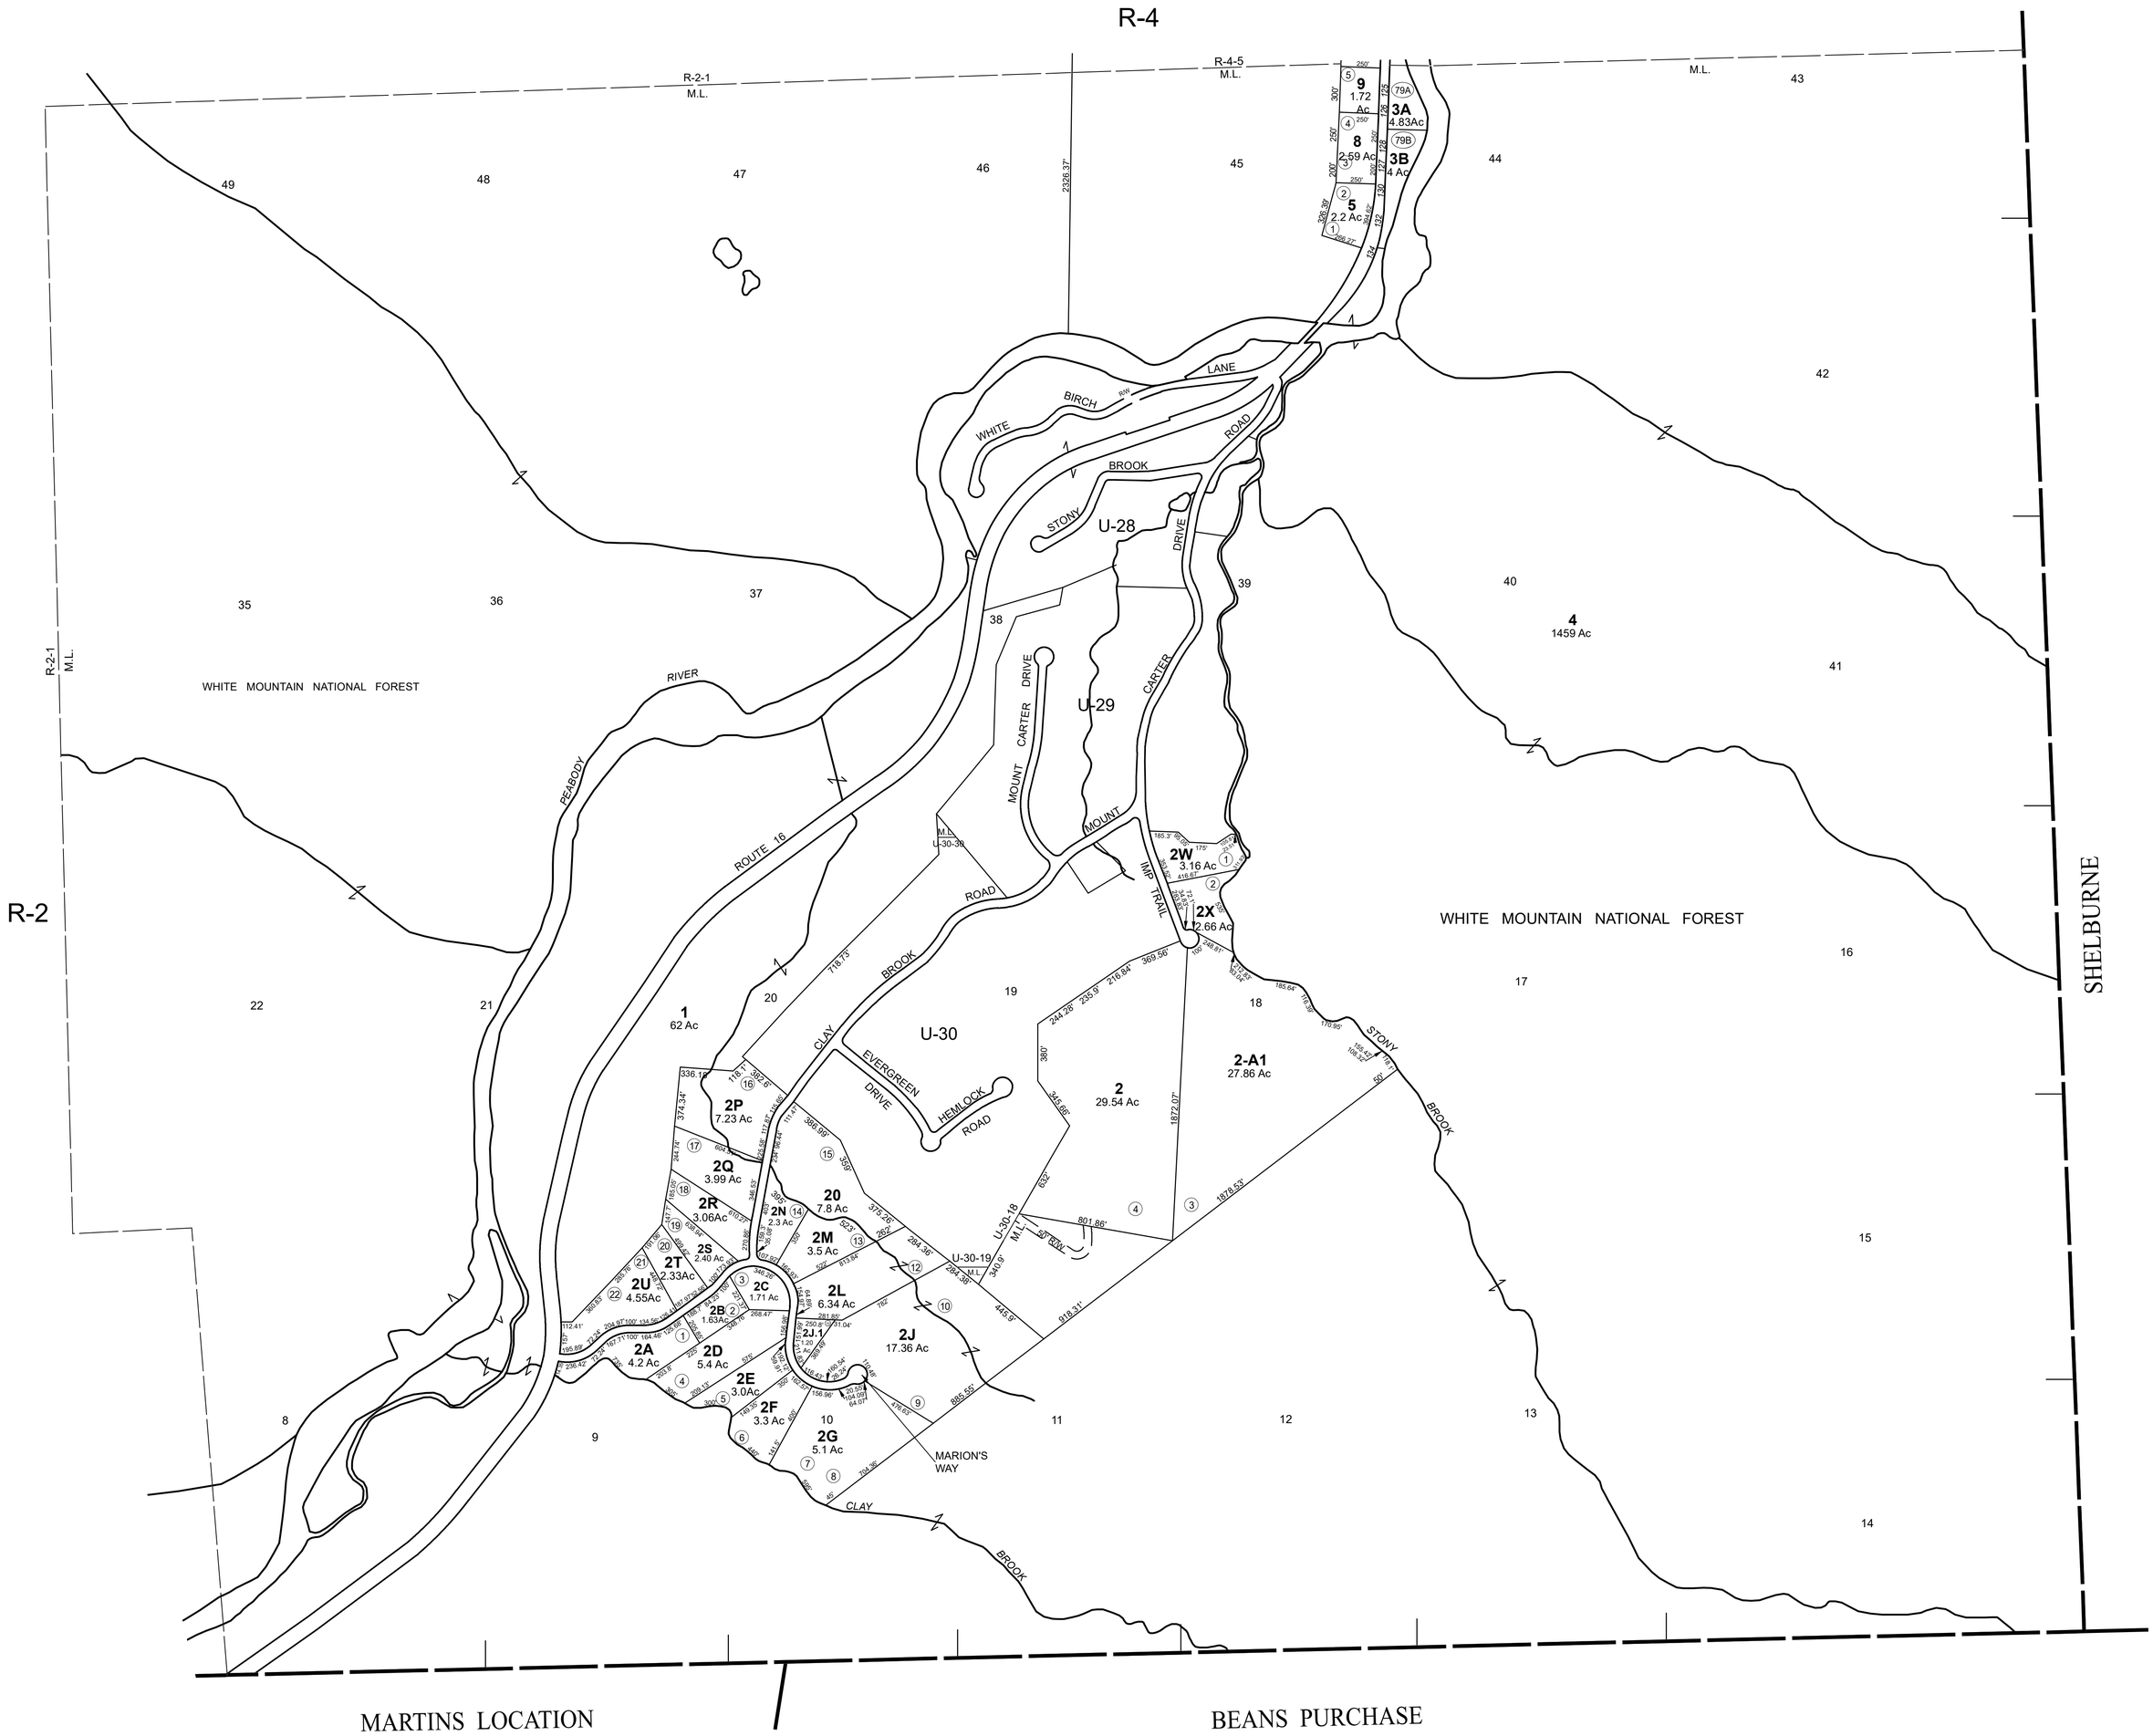

NO PARCEL 21, 2K, 2V, 3, 6, 7

THIS MAP IS FOR ASSESSMENT PURPOSES. IT IS NOT VALID FOR LEGAL DESCRIPTION OR CONVEYANCE.

THE HORIZONTAL DATUM IS THE MASSACHUSETTS STATE PLANE COORDINATE SYSTEM, NAD 83.

ORIGINAL MAPPING BY JOHN E. O'DONNELL & ASSOCIATES AUBURN, MAINE, 1974.

REVISED AND REPRINTED BY

CAI Technologies
Precision Mapping. Geospatial Solutions.
11 Pleasant Street, Littleton, NH 03561
800.322.4540 - www.cai-tech.com

LEGEND

PARCEL AREA	Ac	SUBDIVISION LOT NO.	2
PARCEL AREA SQ. FT.	10890	RIGHT OF WAY/ACCESS	R/W
RECORD DIMENSION	100'	COMMON OWNERSHIP	OR
SCALED DIMENSION	100'±	WETLANDS	
MATCH LINE	M.L.		
WATER			

FEET 500 250 0 500 1,000 1,500
SCALE: 1" = 500'
METERS 130 65 0 130 260 390

REVISED TO: APRIL 1, 2023

PROPERTY MAPS

GORHAM

NEW HAMPSHIRE

INDEX DIAGRAM

MAP NO.

R1